

General Notes:
A: No changes to parking layout, vehicular or pedestrian circulation, off-street loading, etc.
B: No changes to the public streets or circulation.

Array Info - Module - BVW6712L-540-H					
Array Name	Tilt*	Azimuth	Module Count	Area	Size (kW)
CARPOT 1	5	270	84	2,394 SF	45,360
CARPOT 2	5	270	240	6,840 SF	129,600
CARPOT 3	5	180	184	5,244 SF	99,360
CARPOT 4	5	180	228	6,498 SF	123,120
CARPOT 5	5	180	240	6,840 SF	129,600
CARPOT 6	5	180	240	6,840 SF	129,600
CARPOT 7	5	180	180	5,130 SF	97,200
CARPOT 8	5	180	33	941 SF	17,820
CARPOT 9	1	180	693	19,751 SF	374,220
			2122	60,477 SF	1,145,880

Confidentiality Statement:
This drawing is the property of Affordable Solar.
This information is confidential and is to be used
only in connection with work described by
Affordable Solar. No part is to be disclosed to
others without written permission from
Affordable Solar

Affordable Solar
LIC # NM - 365954
(GB98/EE98/ES03)

Water Authority PV System

9521 RIO GRANDE BLVD NW
ALBUQUERQUE, NM 87114


[illegible]

Affordable Solar


Site Plan

G101


7/21/2022 9:09:20 AM
To scale on 24x36 paper

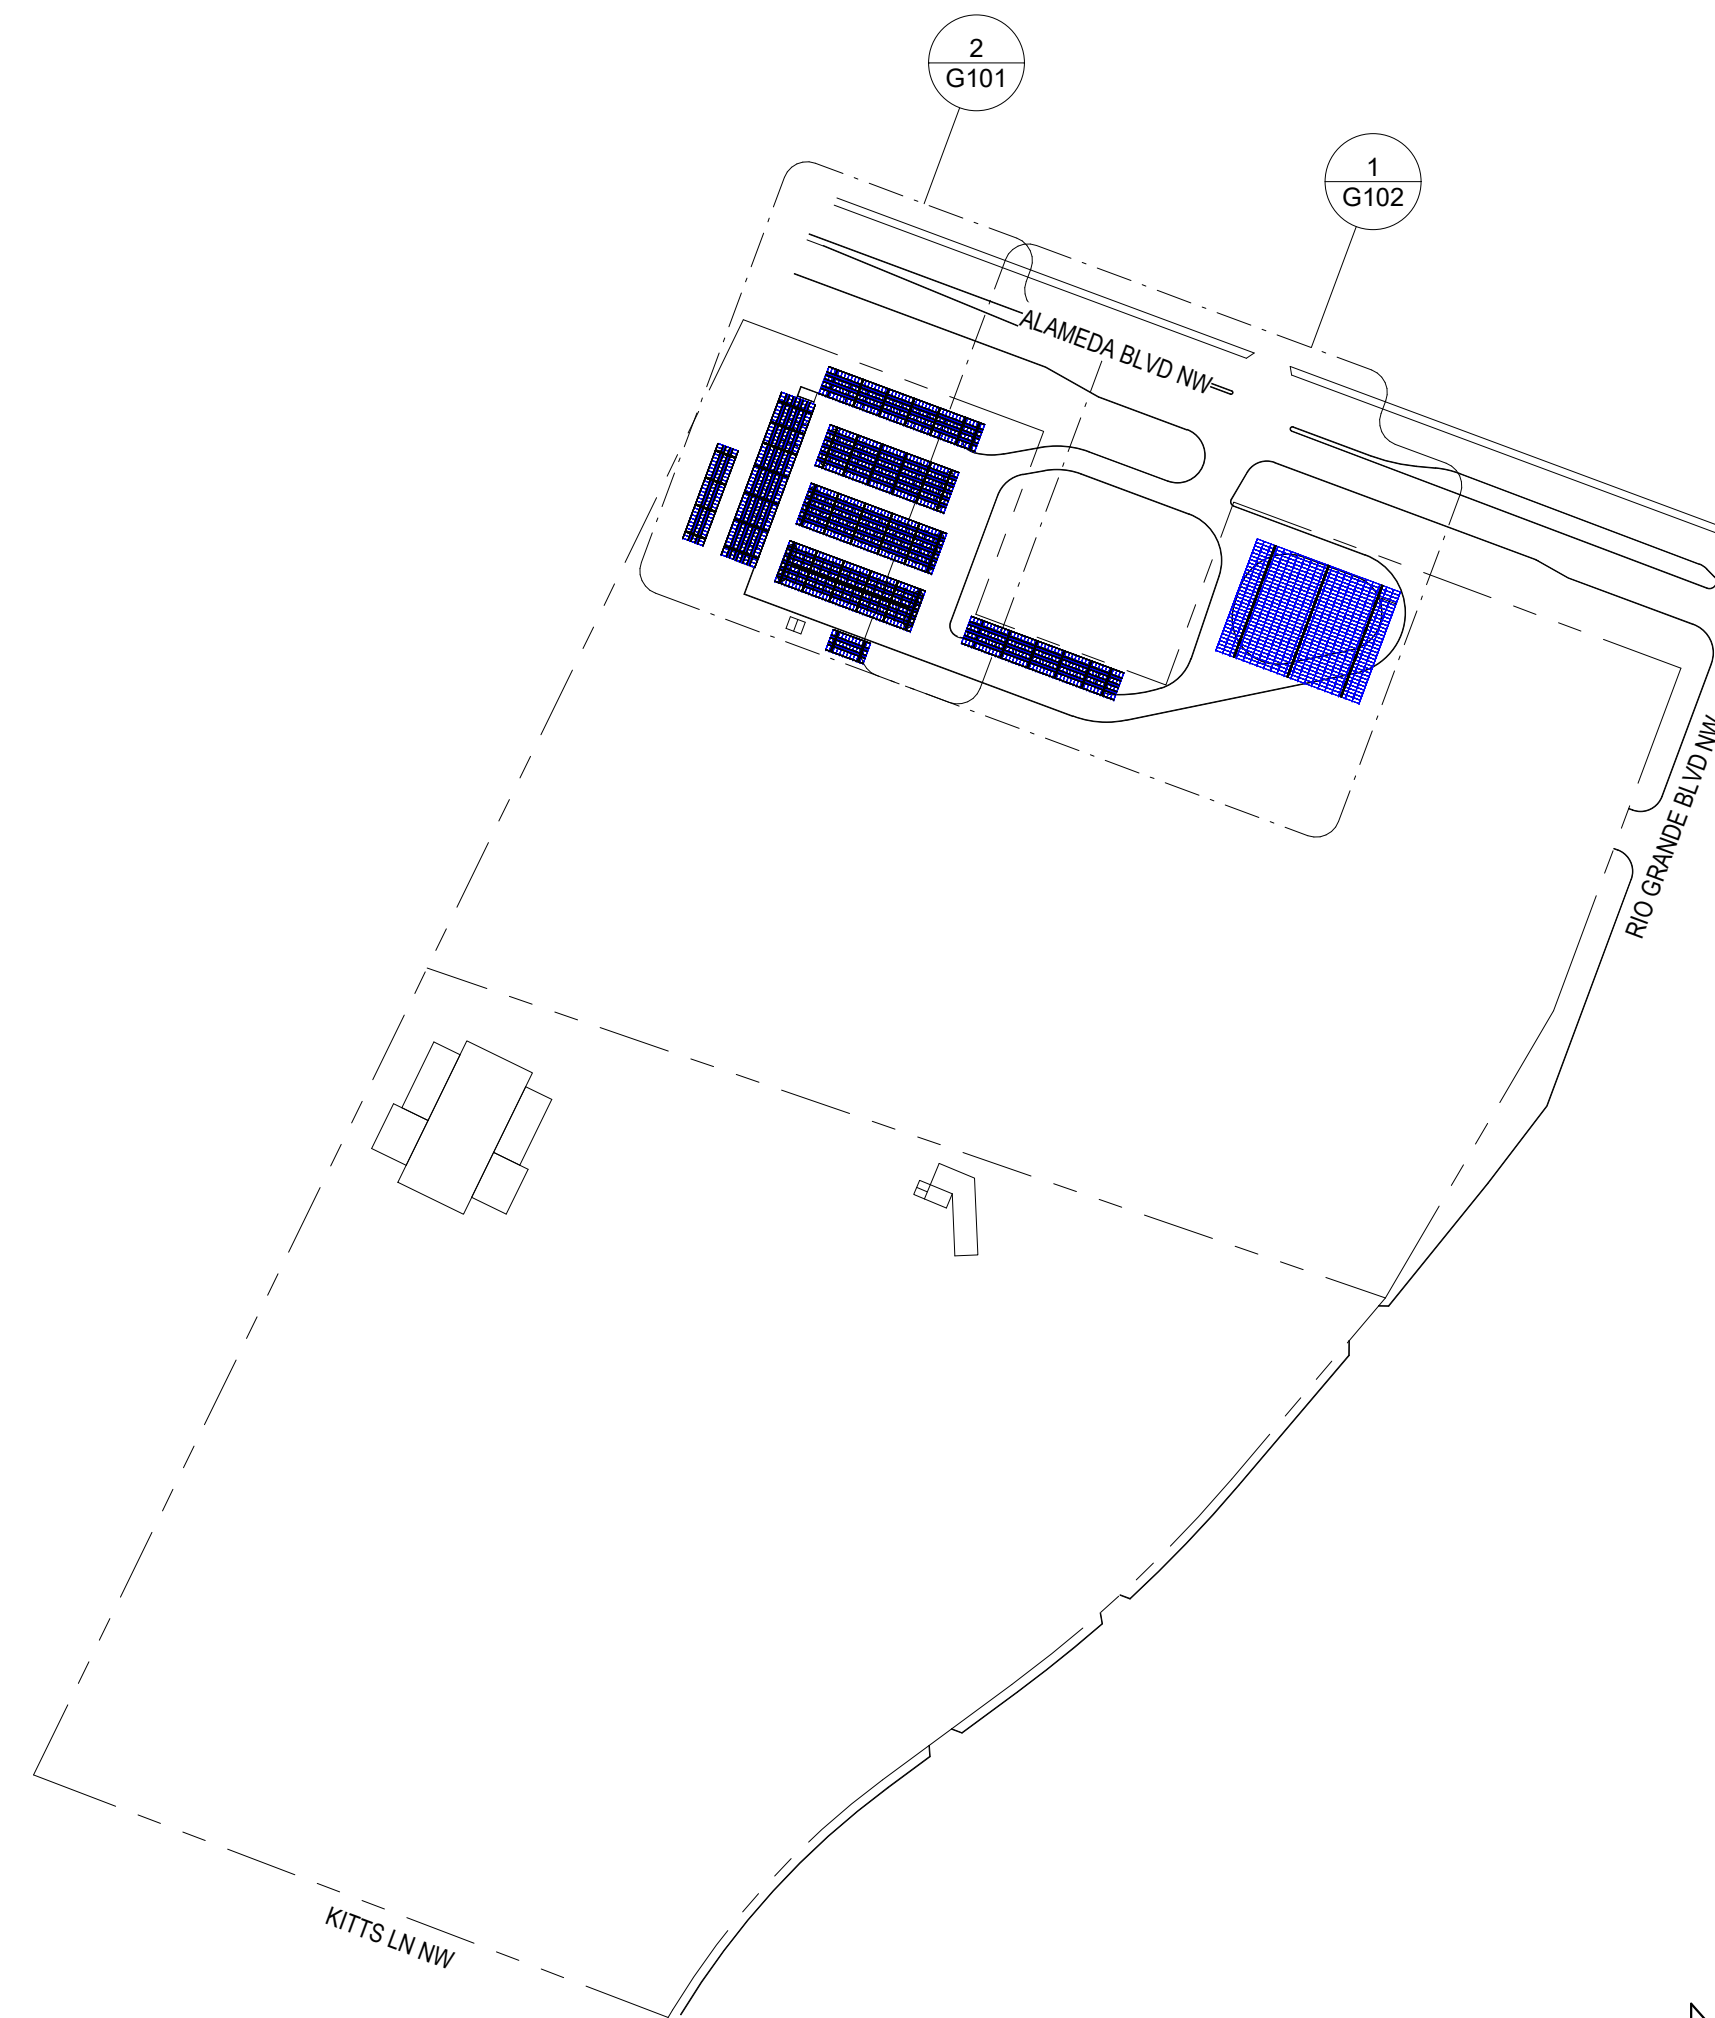

① Scaled Vicinity Map
1" = 200'-0"

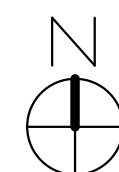

2 Site Overview West
1" = 20'-0"

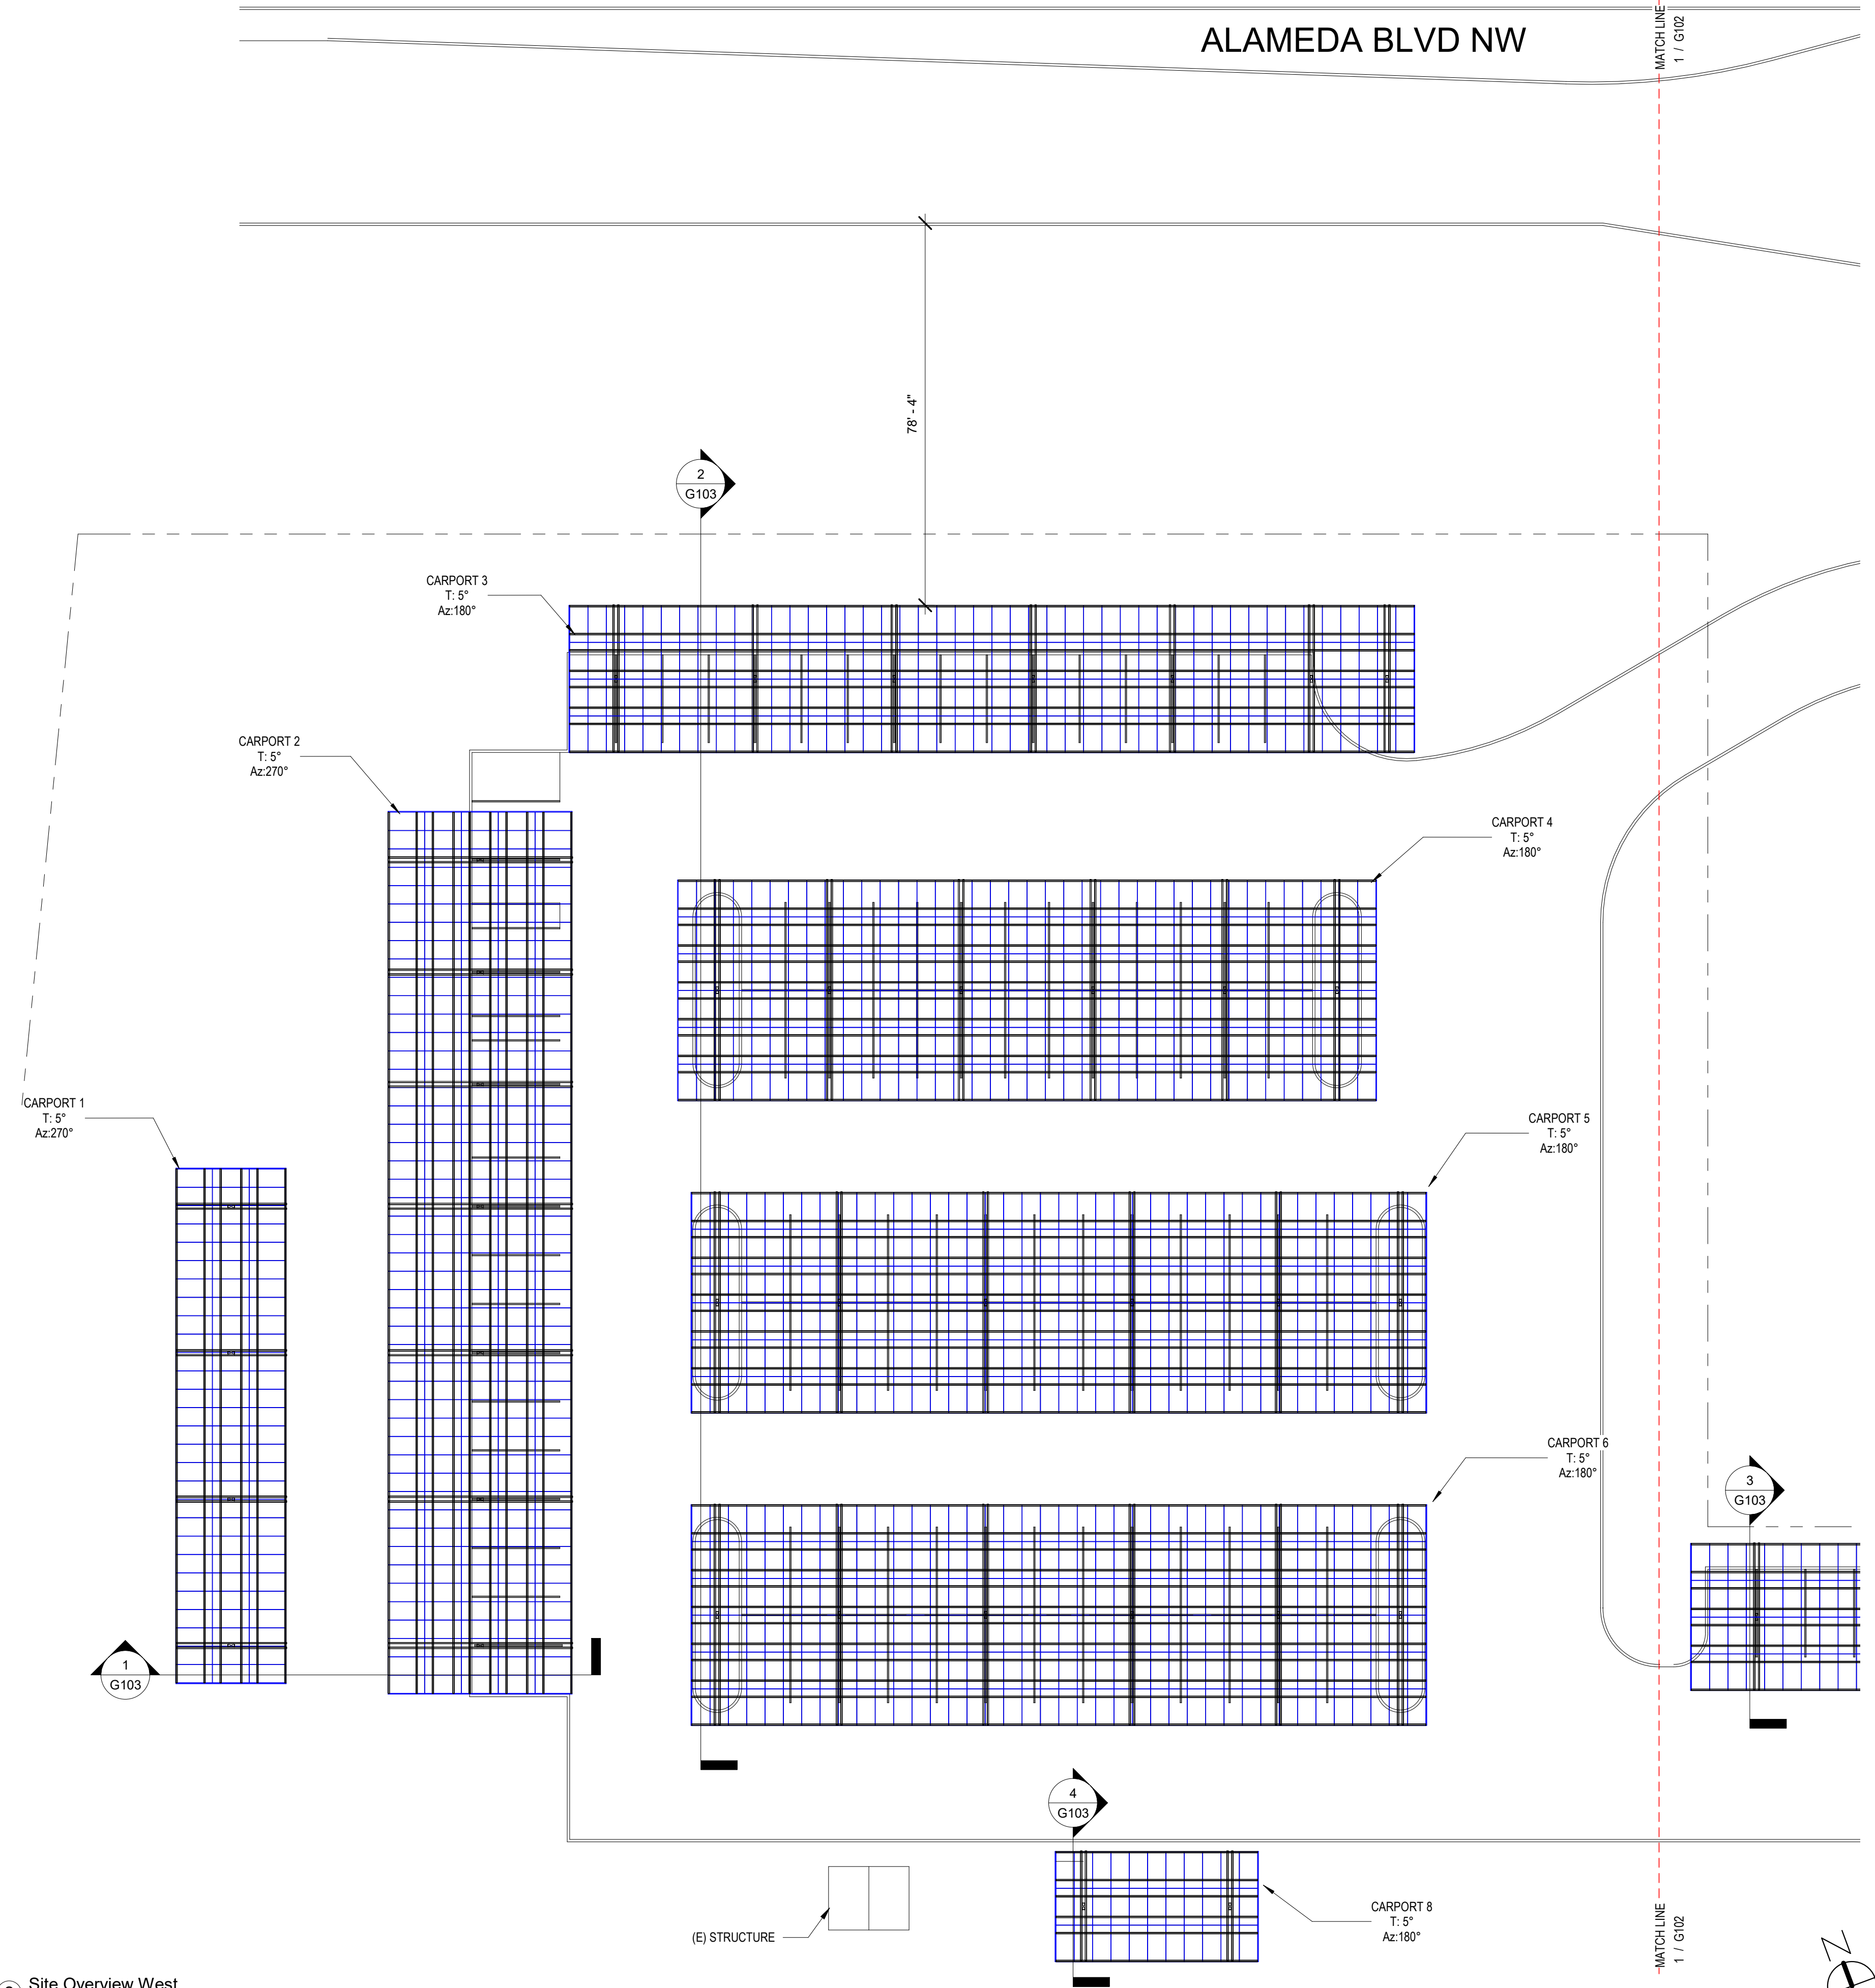

General Notes:
A: No changes to parking layout, vehicular or pedestrian circulation, off-street loading, etc.
B: No changes to the public streets or circulation.

Array Info - Module - BVM7612L-540-H					
Array Name	Tilt*	Azimuth	Module Count	Area	Size (kW)
CARPOT 1	5	270	84	2,394 SF	45,360
CARPOT 2	5	270	240	6,840 SF	129,600
CARPOT 3	5	180	184	5,248 SF	99,360
CARPOT 4	5	180	228	6,498 SF	123,120
CARPOT 5	5	180	240	6,840 SF	129,600
CARPOT 6	5	180	240	6,840 SF	129,600
CARPOT 7	5	180	180	5,130 SF	97,200
CARPOT 8	5	180	33	941 SF	17,820
CARPOT 9	1	180	693	19,751 SF	374,220
			2122	60,477 SF	1,145,880


Affordable Solar
4840 Pan American East Fwy NE,
Albuquerque, NM 87109
www.Affordable-Solar.com
(505) 244-1154

Confidentiality Statement:
This drawing is the property of Affordable Solar.
This information is confidential and is to be used
only in connection with work described by
Affordable Solar. No part is to be disclosed to
others without written permission from
Affordable Solar

Affordable Solar
LIC # NM - 365954
(GB98/EE98/ES03)

X _____

Water Authority PV System

9521 RIO GRANDE BLVD NW
ALBUQUERQUE, NM 87114


[illegible]


Affordable Solar

Site Plan


G102

7/21/2022 9:09:21 AM
To scale on 24x36 paper

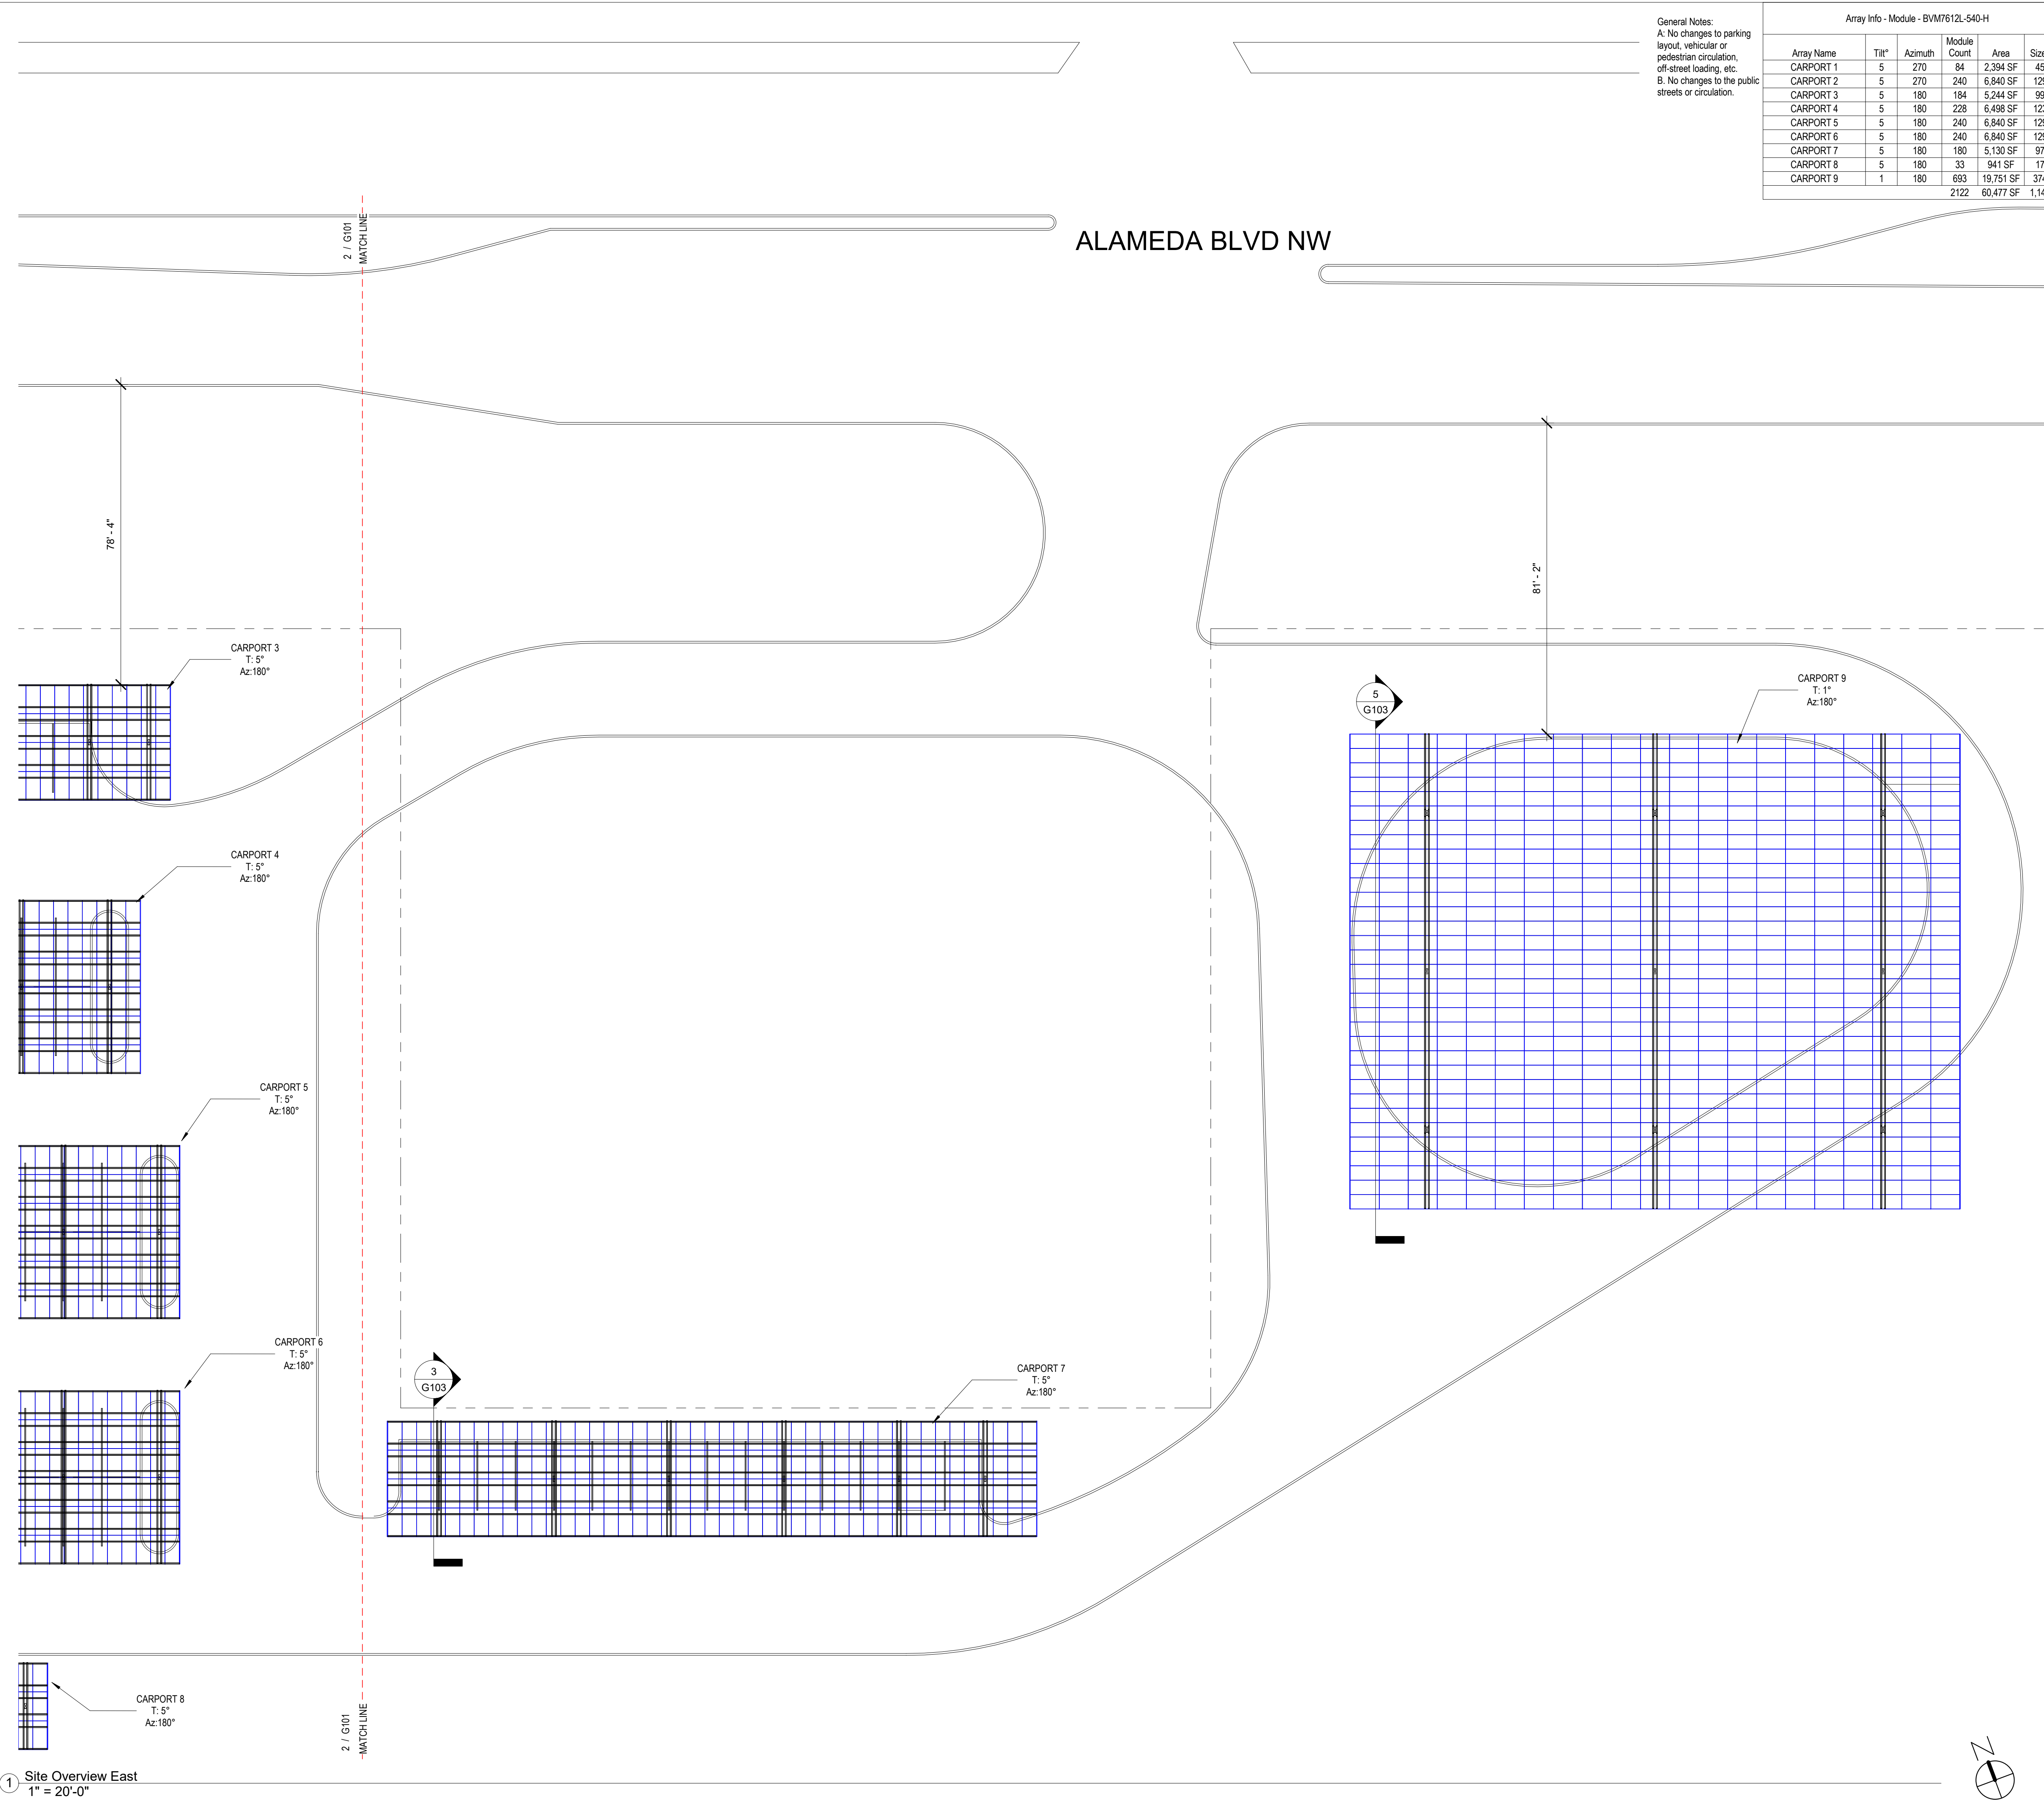


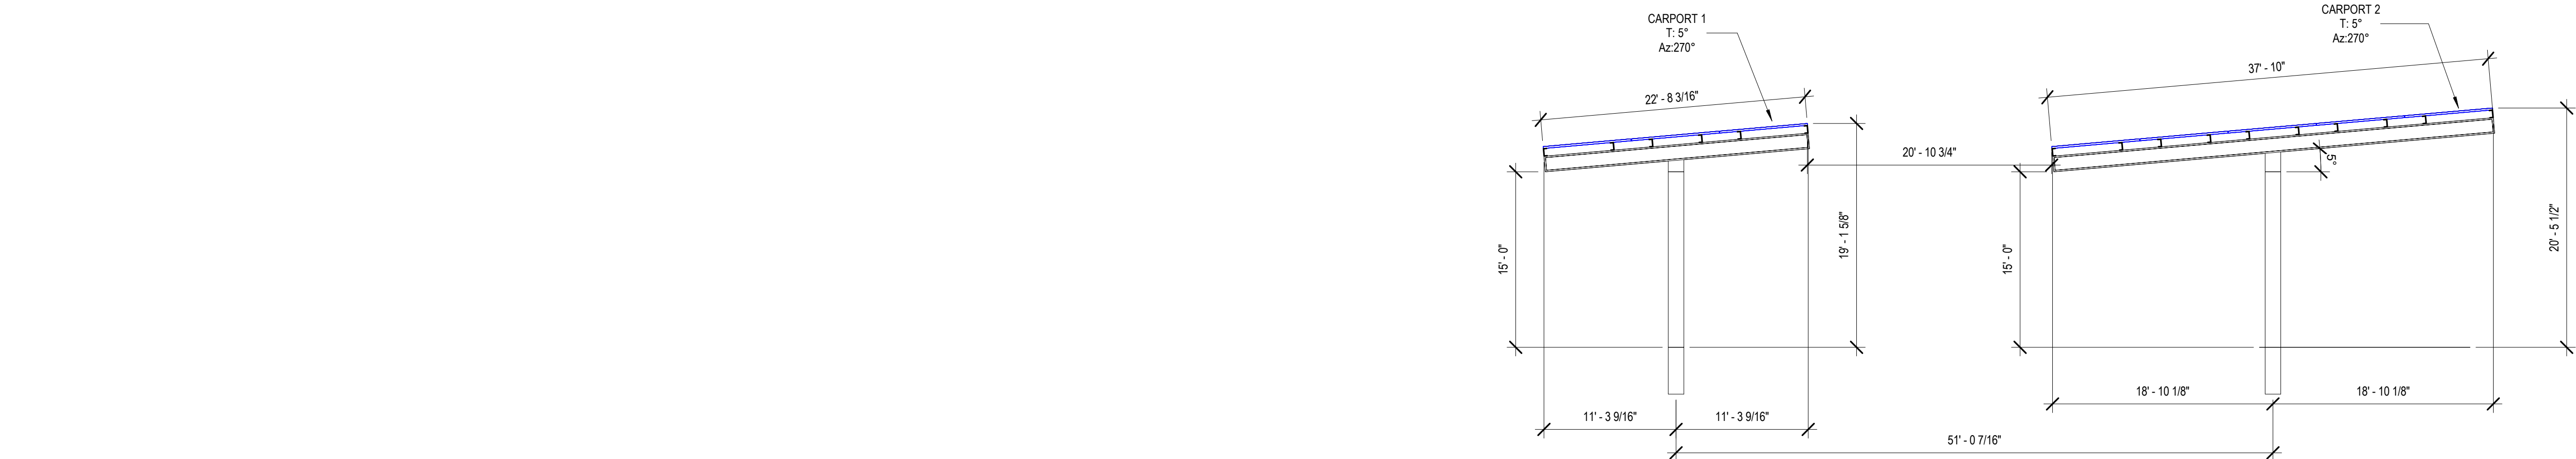

① - Array 1 & 2
1/8" = 1'-0"

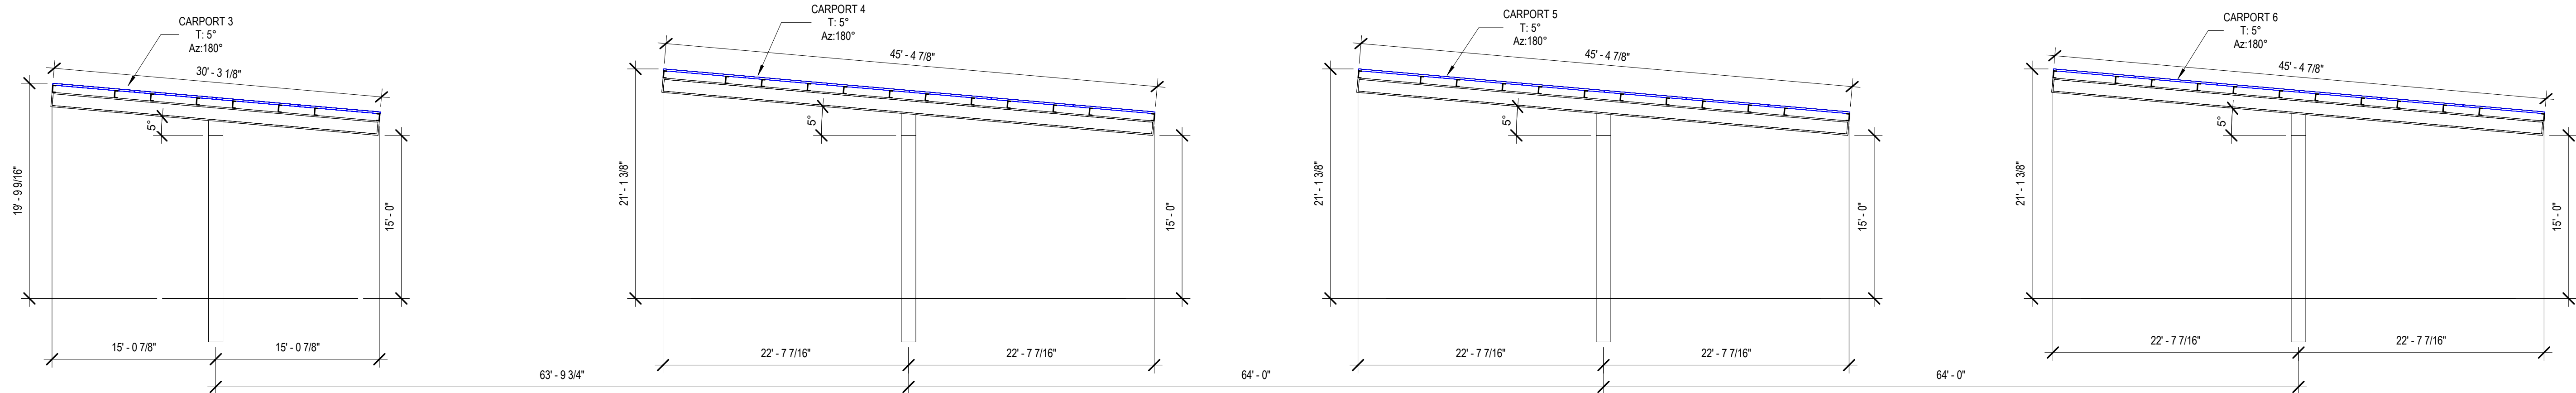


② - Array 3 thru 6
1/8" = 1'-0"

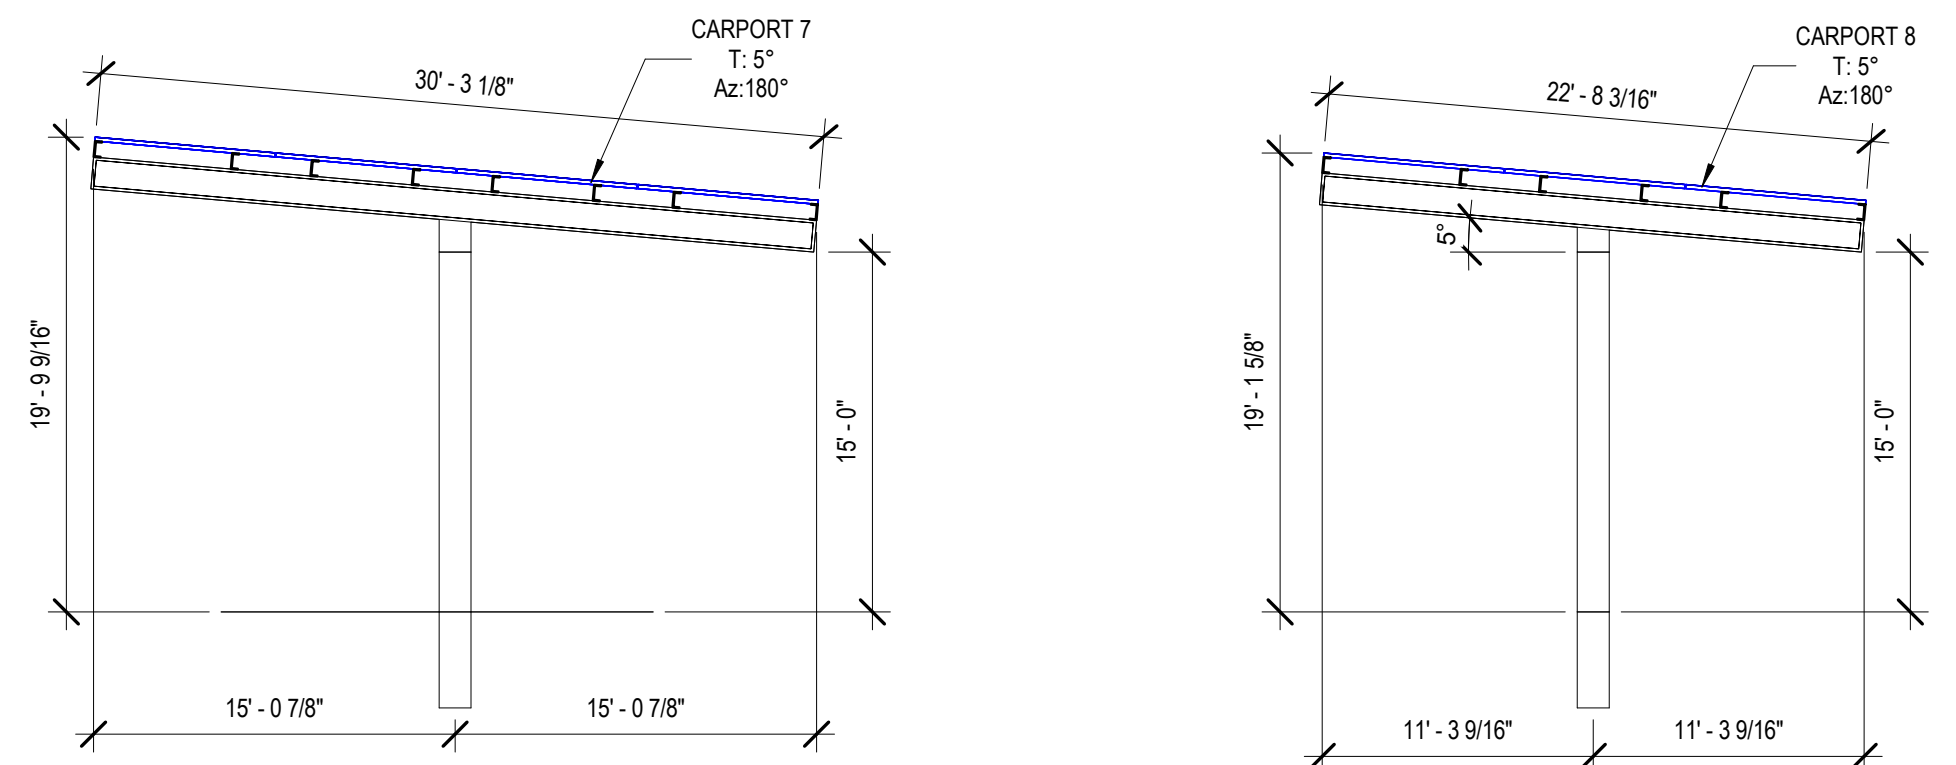

③ - Array 7
1/8" = 1'-0"

④ Section - Array 8
1/8" = 1'-0"

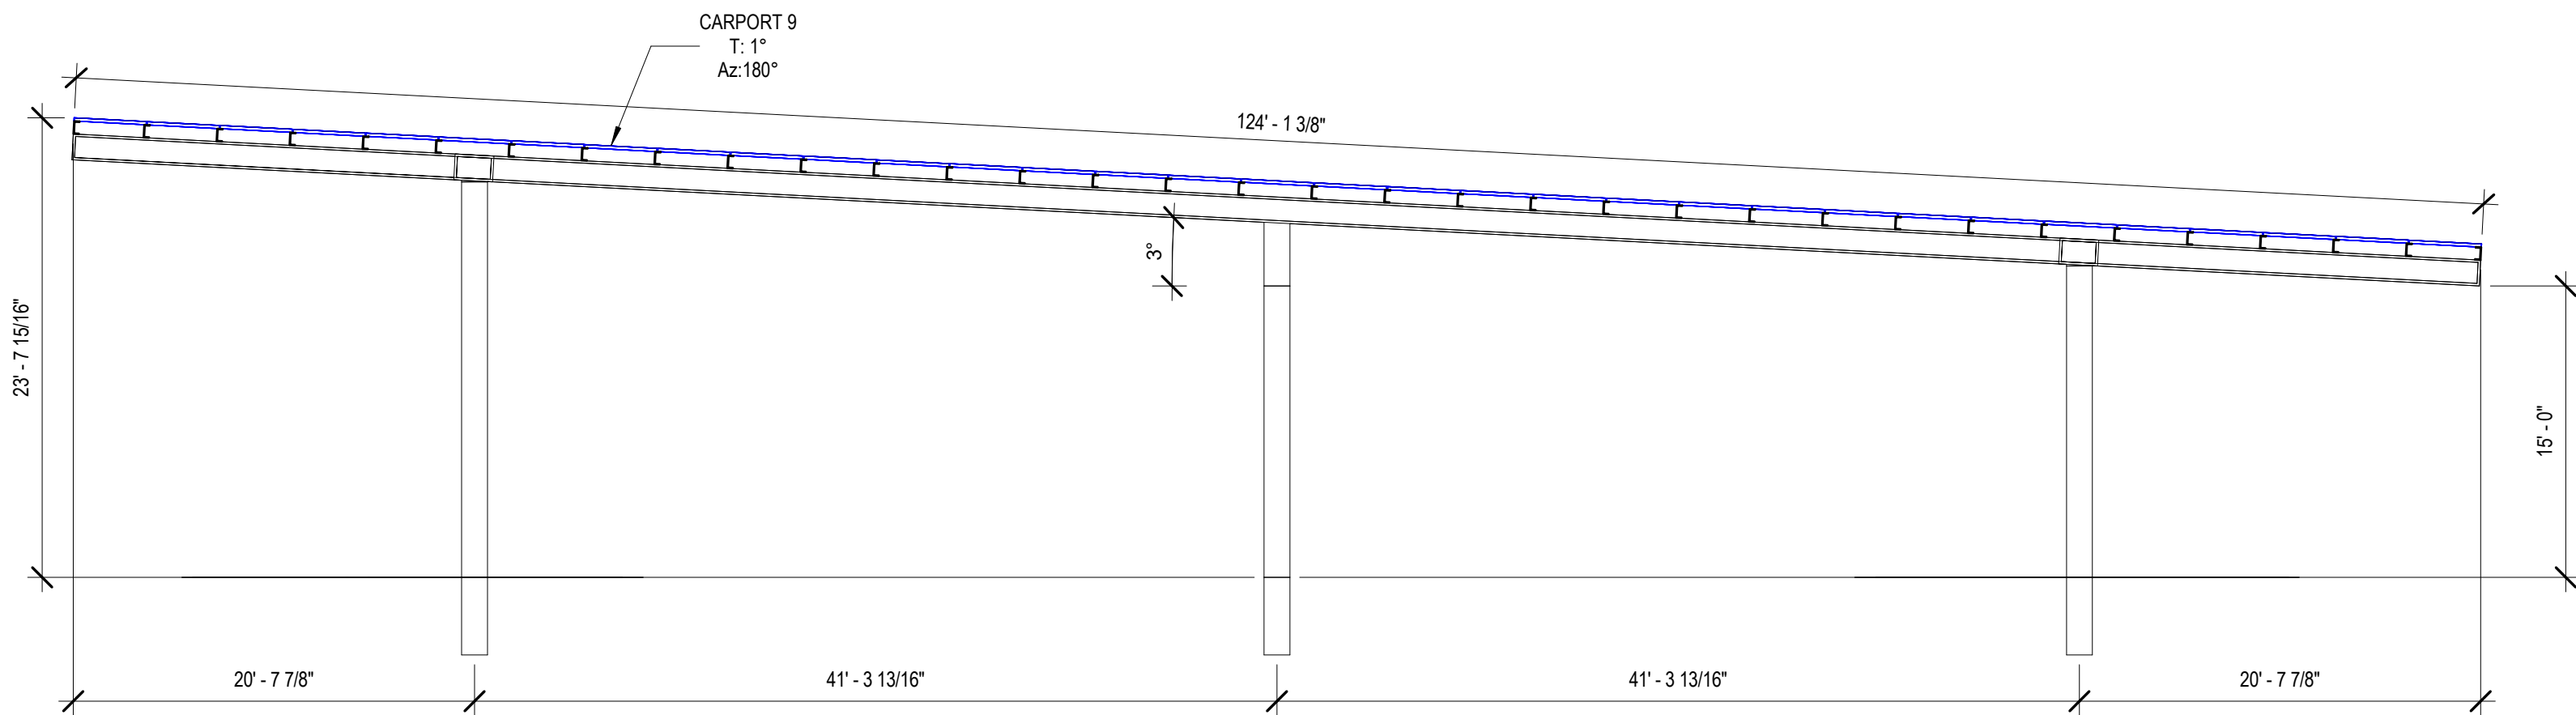

⑤ - Array 9
1/8" = 1'-0"

Array Info - Module - BVM7612L-540-H

Array Name	Tilt°	Azimuth	Module Count	Area	Size (kW)
CARPORT 1	5	270	84	2,394 SF	45.366
CARPORT 2	5	270	240	6,840 SF	129.600
CARPORT 3	5	180	184	5,244 SF	99.360
CARPORT 4	5	180	228	6,498 SF	123.420
CARPORT 5	5	180	240	6,840 SF	129.600
CARPORT 6	5	180	240	6,840 SF	129.600
CARPORT 7	5	180	180	5,130 SF	97.200
CARPORT 8	5	180	33	941 SF	17.820
CARPORT 9	1	180	693	19,751 SF	374.220
			2122	60,477 SF	1,145.806

Confidentiality Statement:
This drawing is the property of Affordable Solar. This information is confidential and is to be used only in connection with work described by Affordable Solar. No part is to be disclosed to others without written permission from Affordable Solar.

Affordable Solar
LIC # NM - 365954
(GB98/EE98/ES03)

Water Authority PV System

9521 RIO GRANDE BLVD NW
ALBUQUERQUE, NM 87114

No.	Description	Date
1	EPC Planning Review	7/21/22

Affordable Solar

Array Layouts

G103

7/21/2022 9:09:22 AM
To scale on 24x36 paper